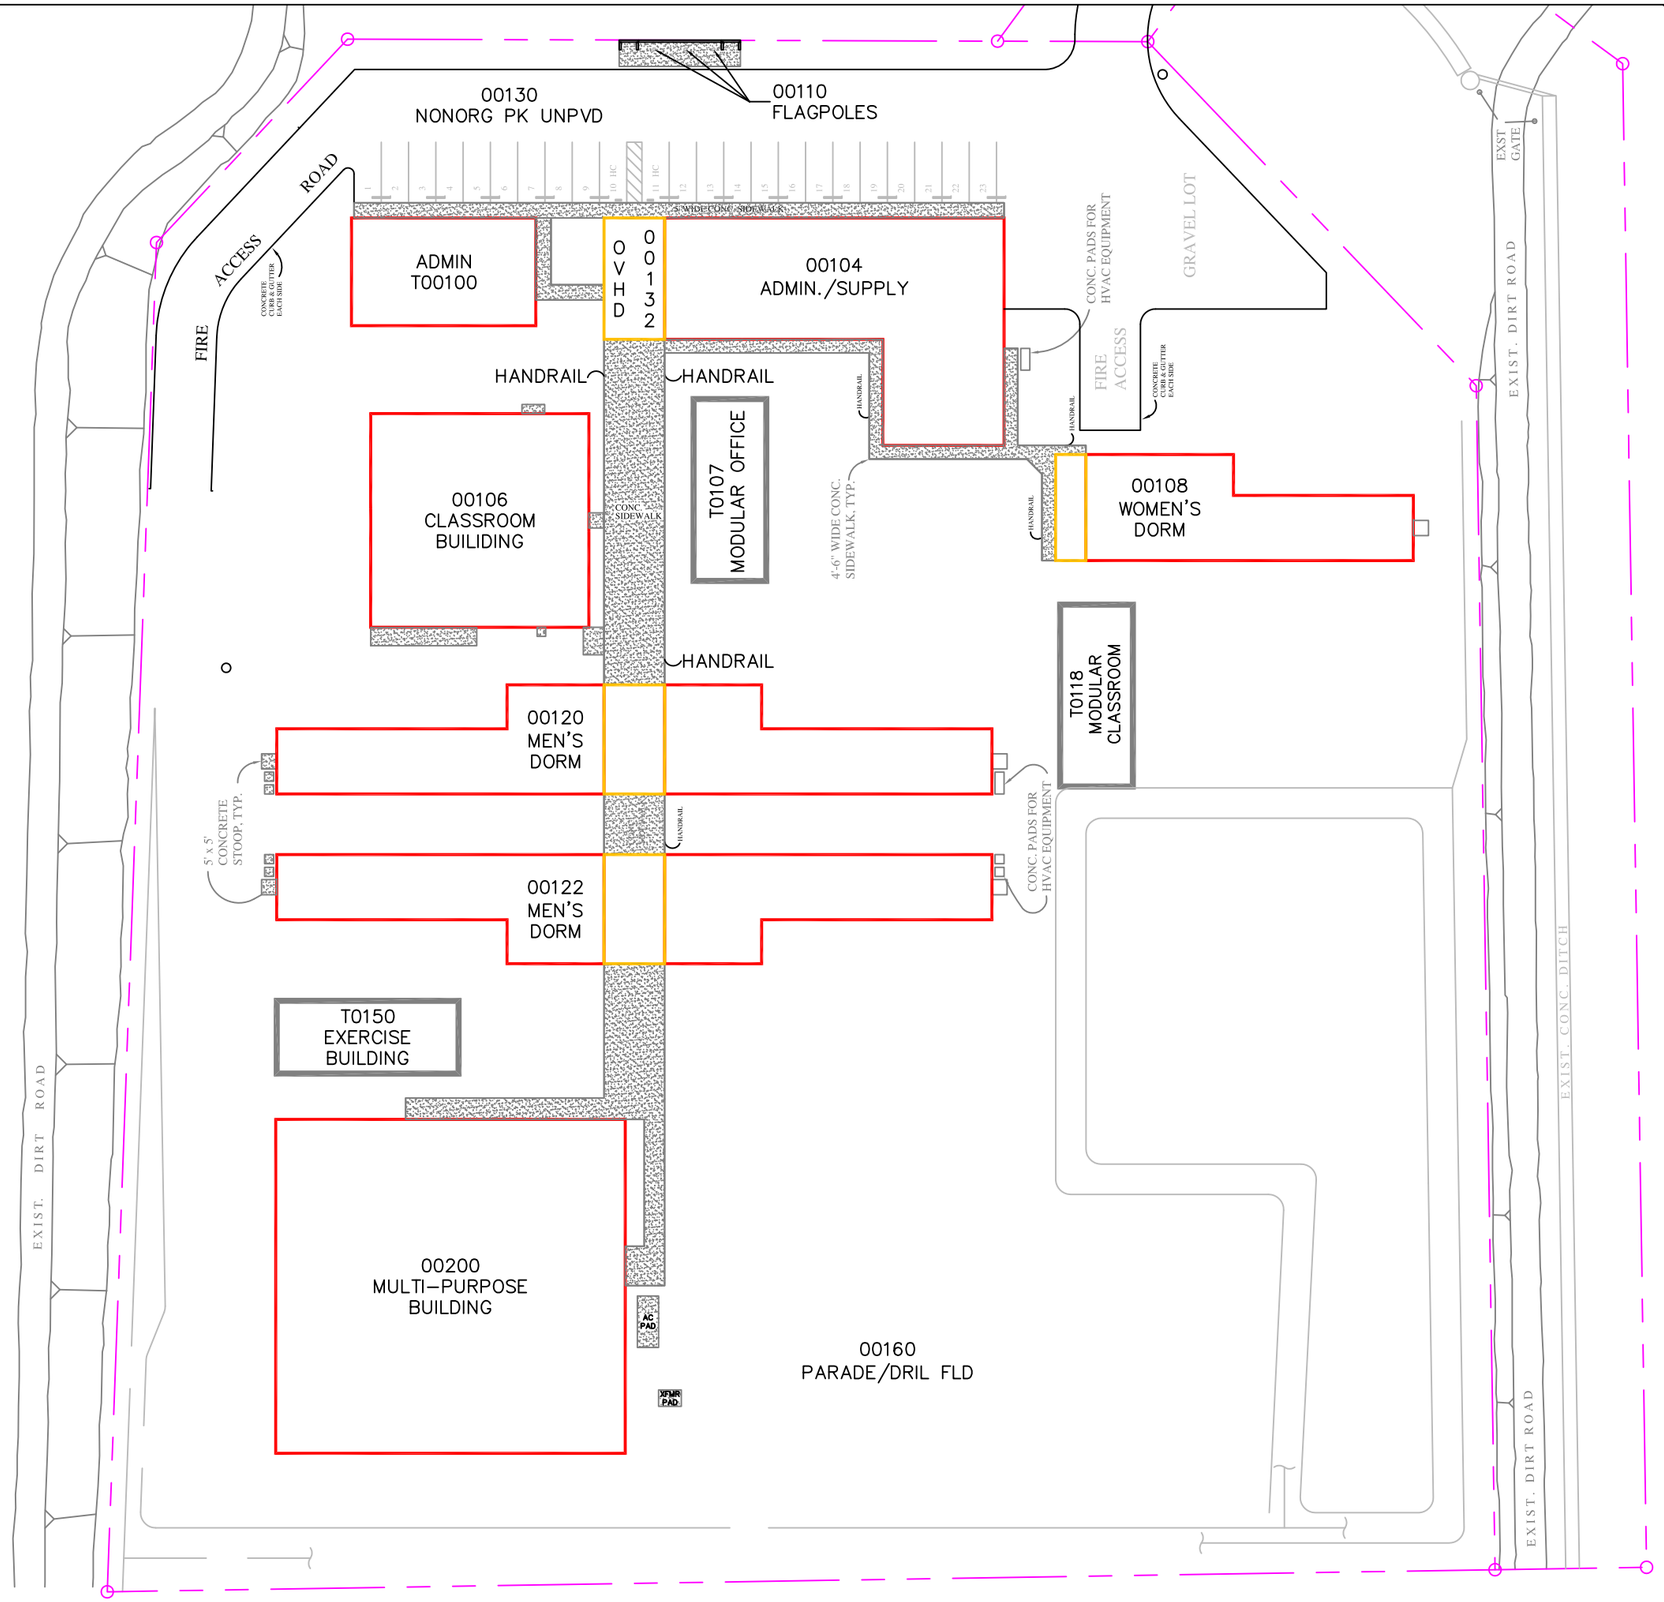

State Of Arizona
Department Of Emergency And Military Affairs
Construction And Facilities Management Office
5636 E. McDowell Rd. Bldg. M5330 Phoenix, AZ 85008-3496

Site Code: 04B54

Site Name: PROJECT CHALLENGE

Site Address: 20395 S. Rittenhouse Road
Queen Creek, AZ 85142-7080

Drawing Title: Site Plan

Rev. No.	Date	Description	Initial
		Revisions	

Drawn By:	
Reviewed By:	MA
Project Number:	
Date	March 2012
Scale	1" = 50'-0"

N

C-1

Sheet 1 Of 1